


JOLLY HARBOR
ST. MARYS
ANTIGUA & BARBUDA
Tel: +1 268 734 1926

General Notes

1. This drawing is the exclusive property of the The Architect, DNA Associates and the reproduction in whole or in part is prohibited without prior written consent of DNA Associates.
2. The Contractor is to check and verify all levels datum and dimensions and report any discrepancy or omissions to the Architect, prior to construction.
3. Drawings are not to be scaled
4. The Architect is not responsible for dimensions of the site plan unless they are taken directly from a registered boundary survey carried out by a Licensed Land Surveyor.
5. This drawing is to be read in conjunction with Structural, Mechanical, Electrical and / or other consultant's documentation that is applicable to the project.


PROJECT: LIQUANEA HOLDING LTD.	
DRAWING: ELEVATIONS	
ADDRESS: FRIARS HILL ROAD	
DATE: JULY 2020	DRAWN BY: D. SPENCER
CHECKED BY: D. S	

SCALE: 1/4"=1'-0"	DRAWING: A 301
----------------------	-------------------

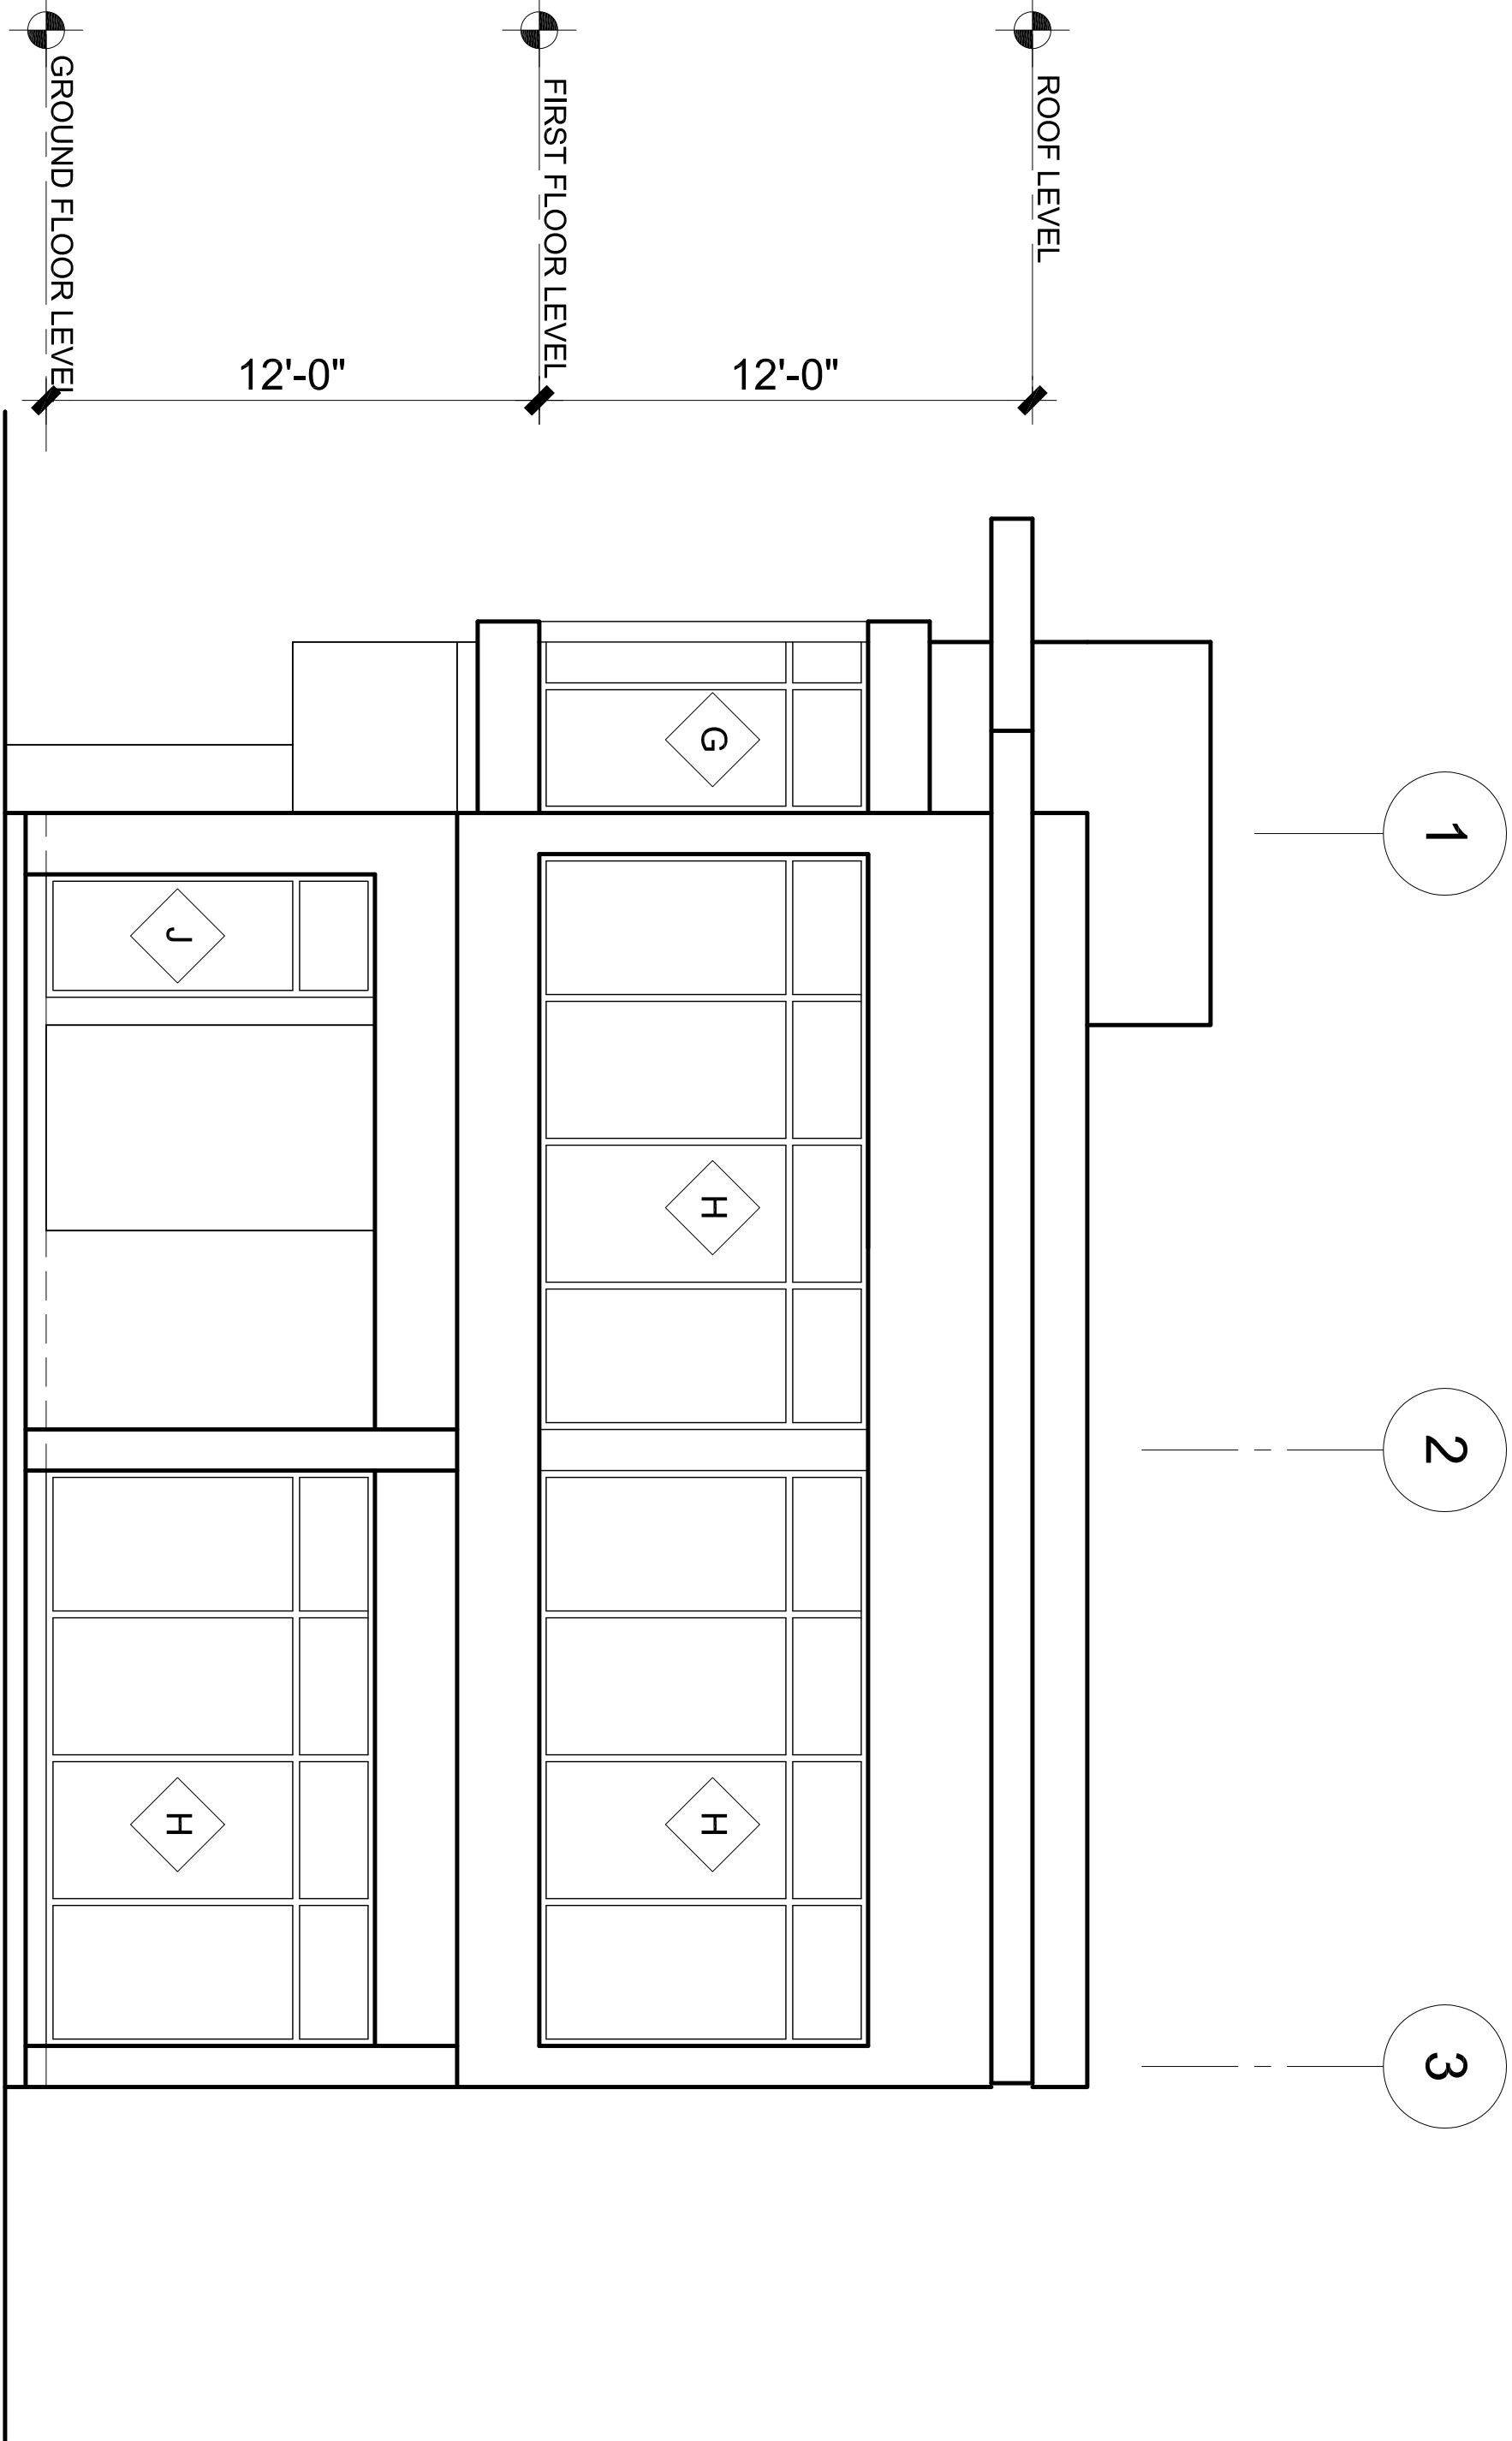

1 WEST ELEVATION

A3-01 SCALE: 1/4" = 1'-0"

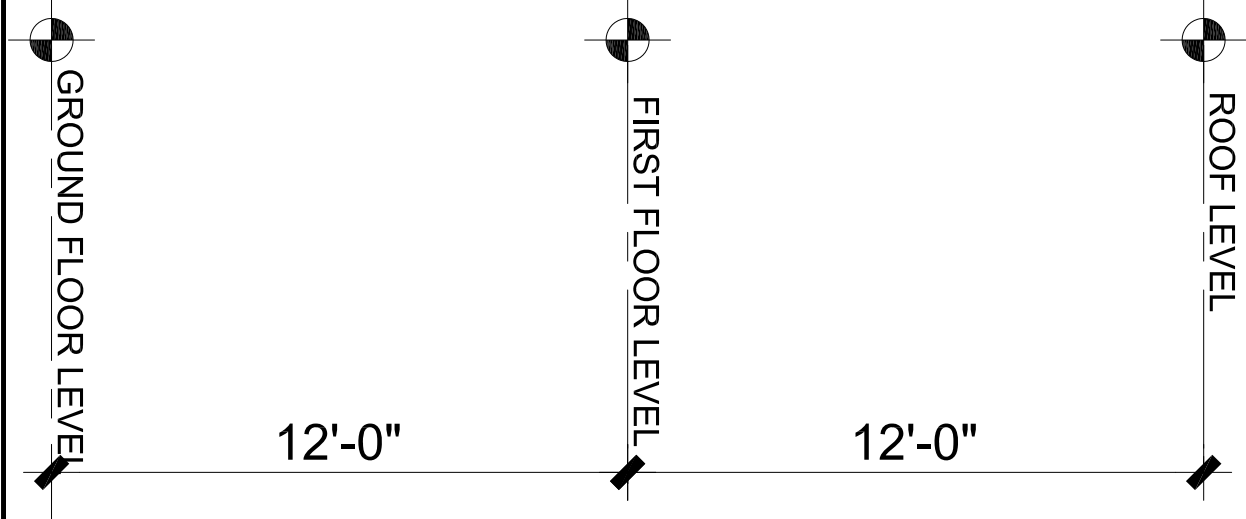

2 NORTH ELEVATION

A3-01 SCALE: 1/4" = 1'-0"