


JOLLY HARBOR  
ST. MARYS  
ANTIGUA & BARBUDA  
Tel: +1 268 734 1926

General Notes


1. This drawing is the exclusive property of the The Architect, DNA Associates and the reproduction in whole or in part is prohibited without prior written consent of DNA Associates.
2. The Contractor is to check and verify all levels datum and dimensions and report any discrepancy or omissions to the Architect, prior to construction.
3. Drawings are not to be scaled
4. The Architect is not responsible for dimensions of the site plan unless they are taken directly from a registered boundary survey carried out by a Licensed Land Surveyor.
5. This drawing is to be read in conjunction with Structural, Mechanical, Electrical and / or other consultant's documentation that is applicable to the project.

PROJECT: LIGUANEA HOLDING LTD.		
DRAWING: TYP. DETAILS		
ADDRESS: FRIARS HILL ROAD		
DATE: JULY 2020	DRAWN BY: D. SPENCER	
	CHECKED BY: D. S	
SCALE: 3/4"=1'-0"	DRAWING#: A 403	

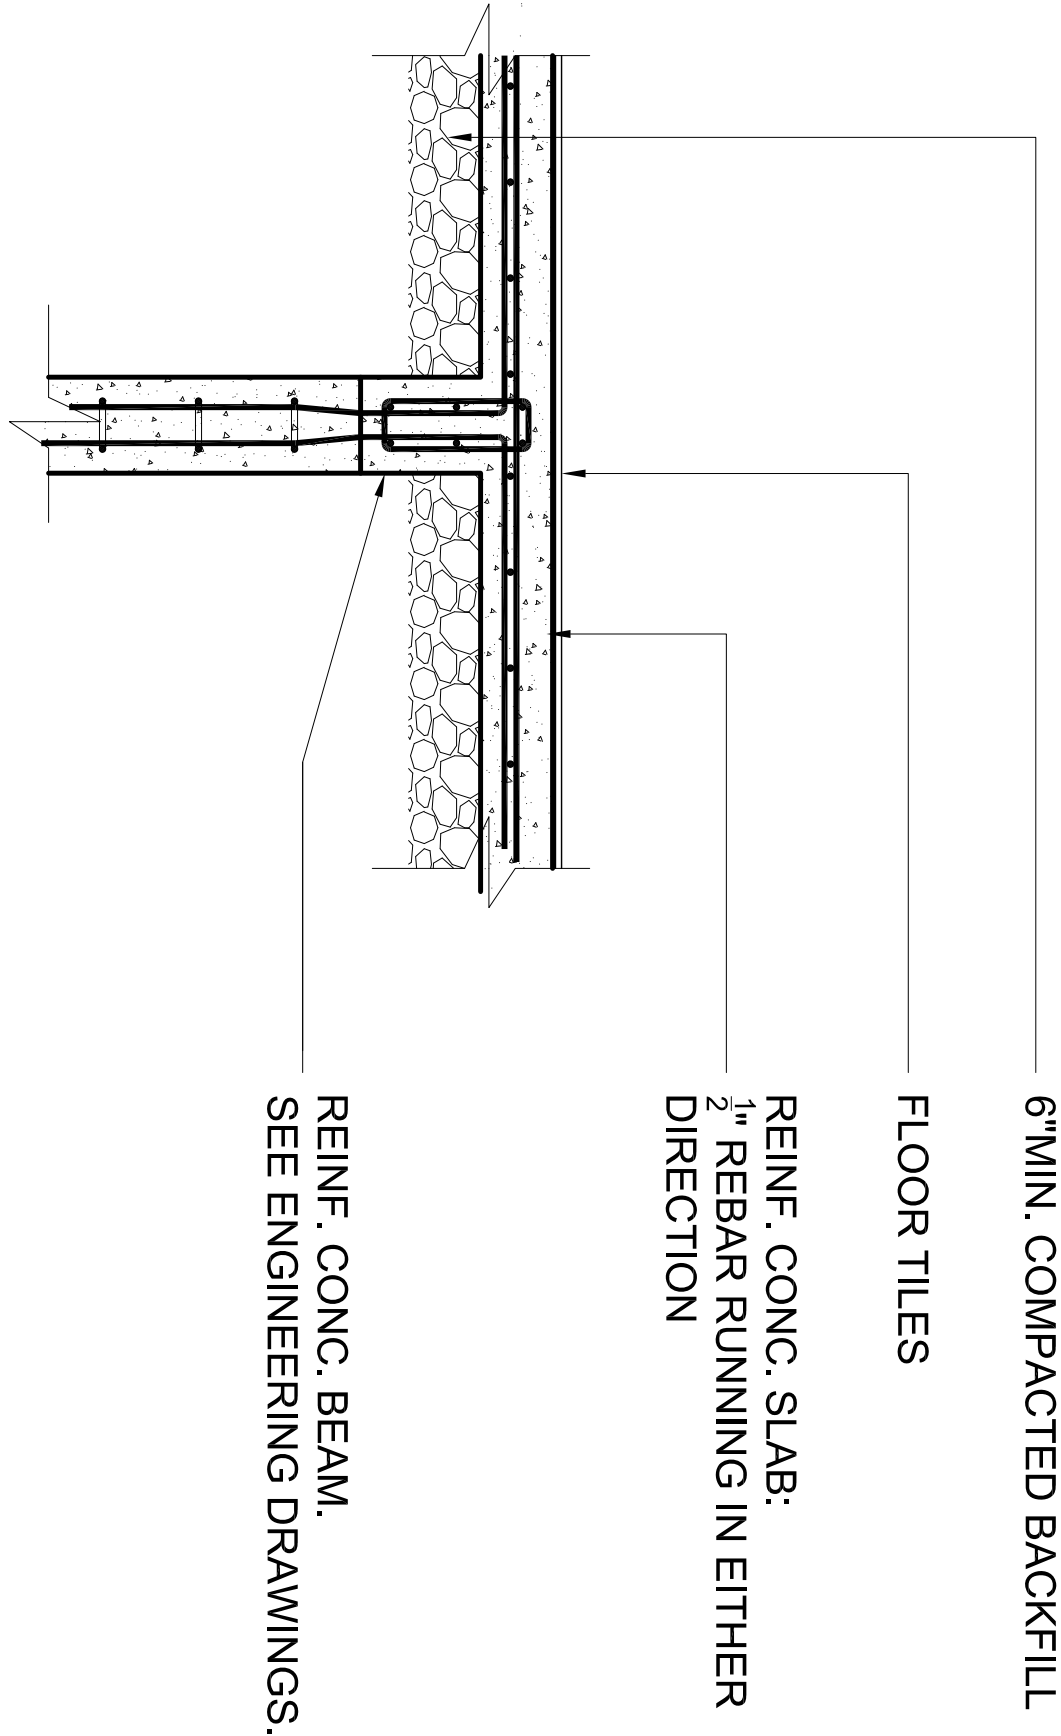


3 SLAB & BEAM DETAIL

A4-03 SCALE: 3/4" = 1'-0"

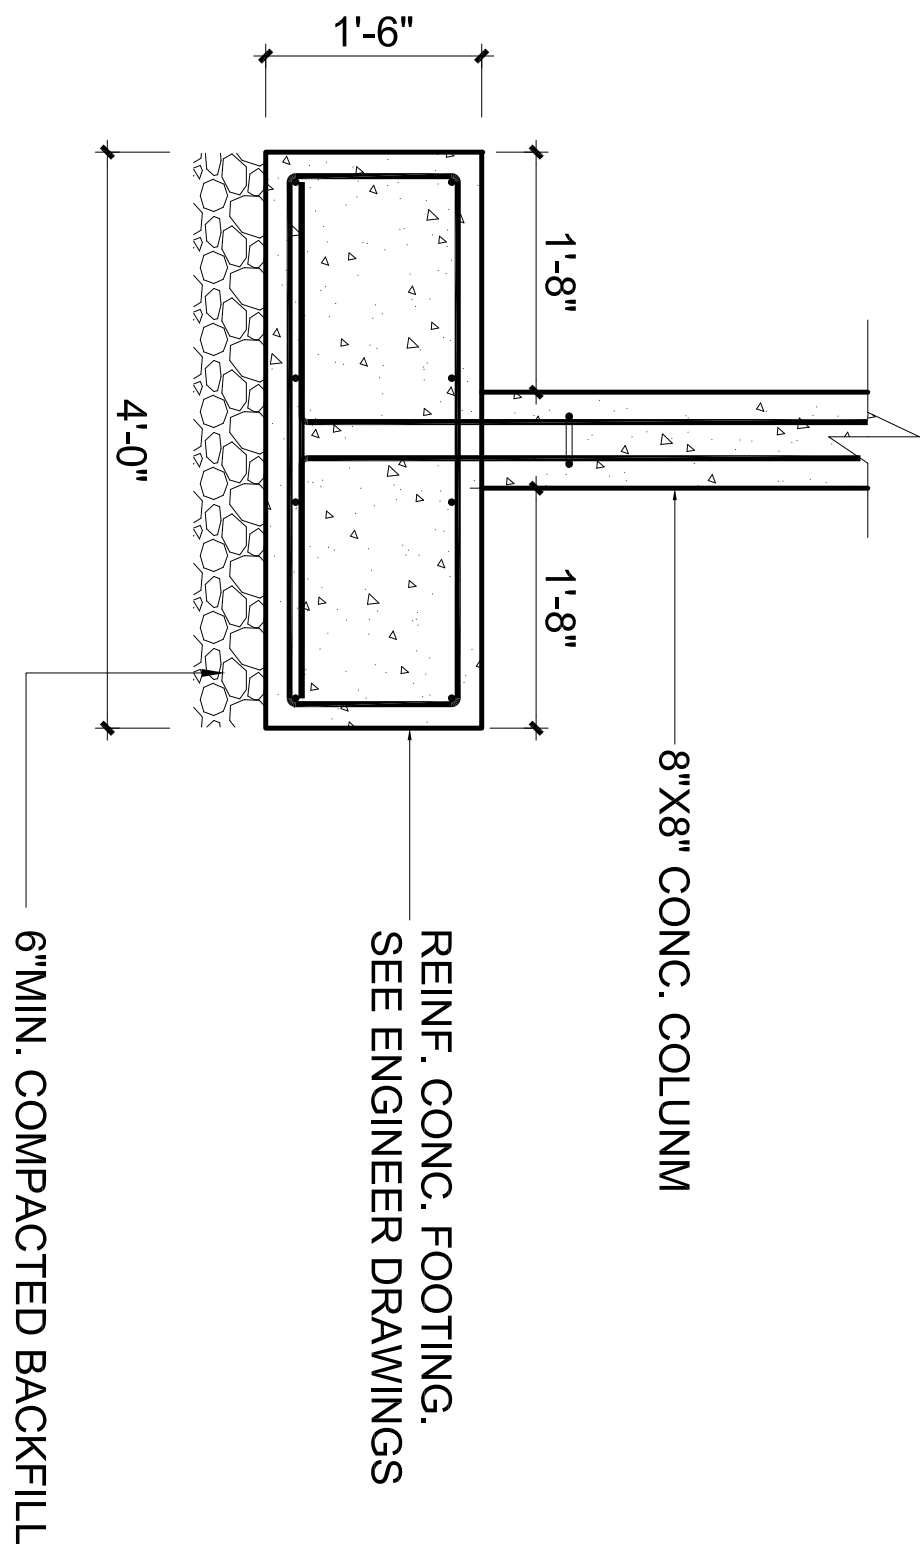


2 COL. DETAIL

A4-03 SCALE: 3/4" = 1'-0"

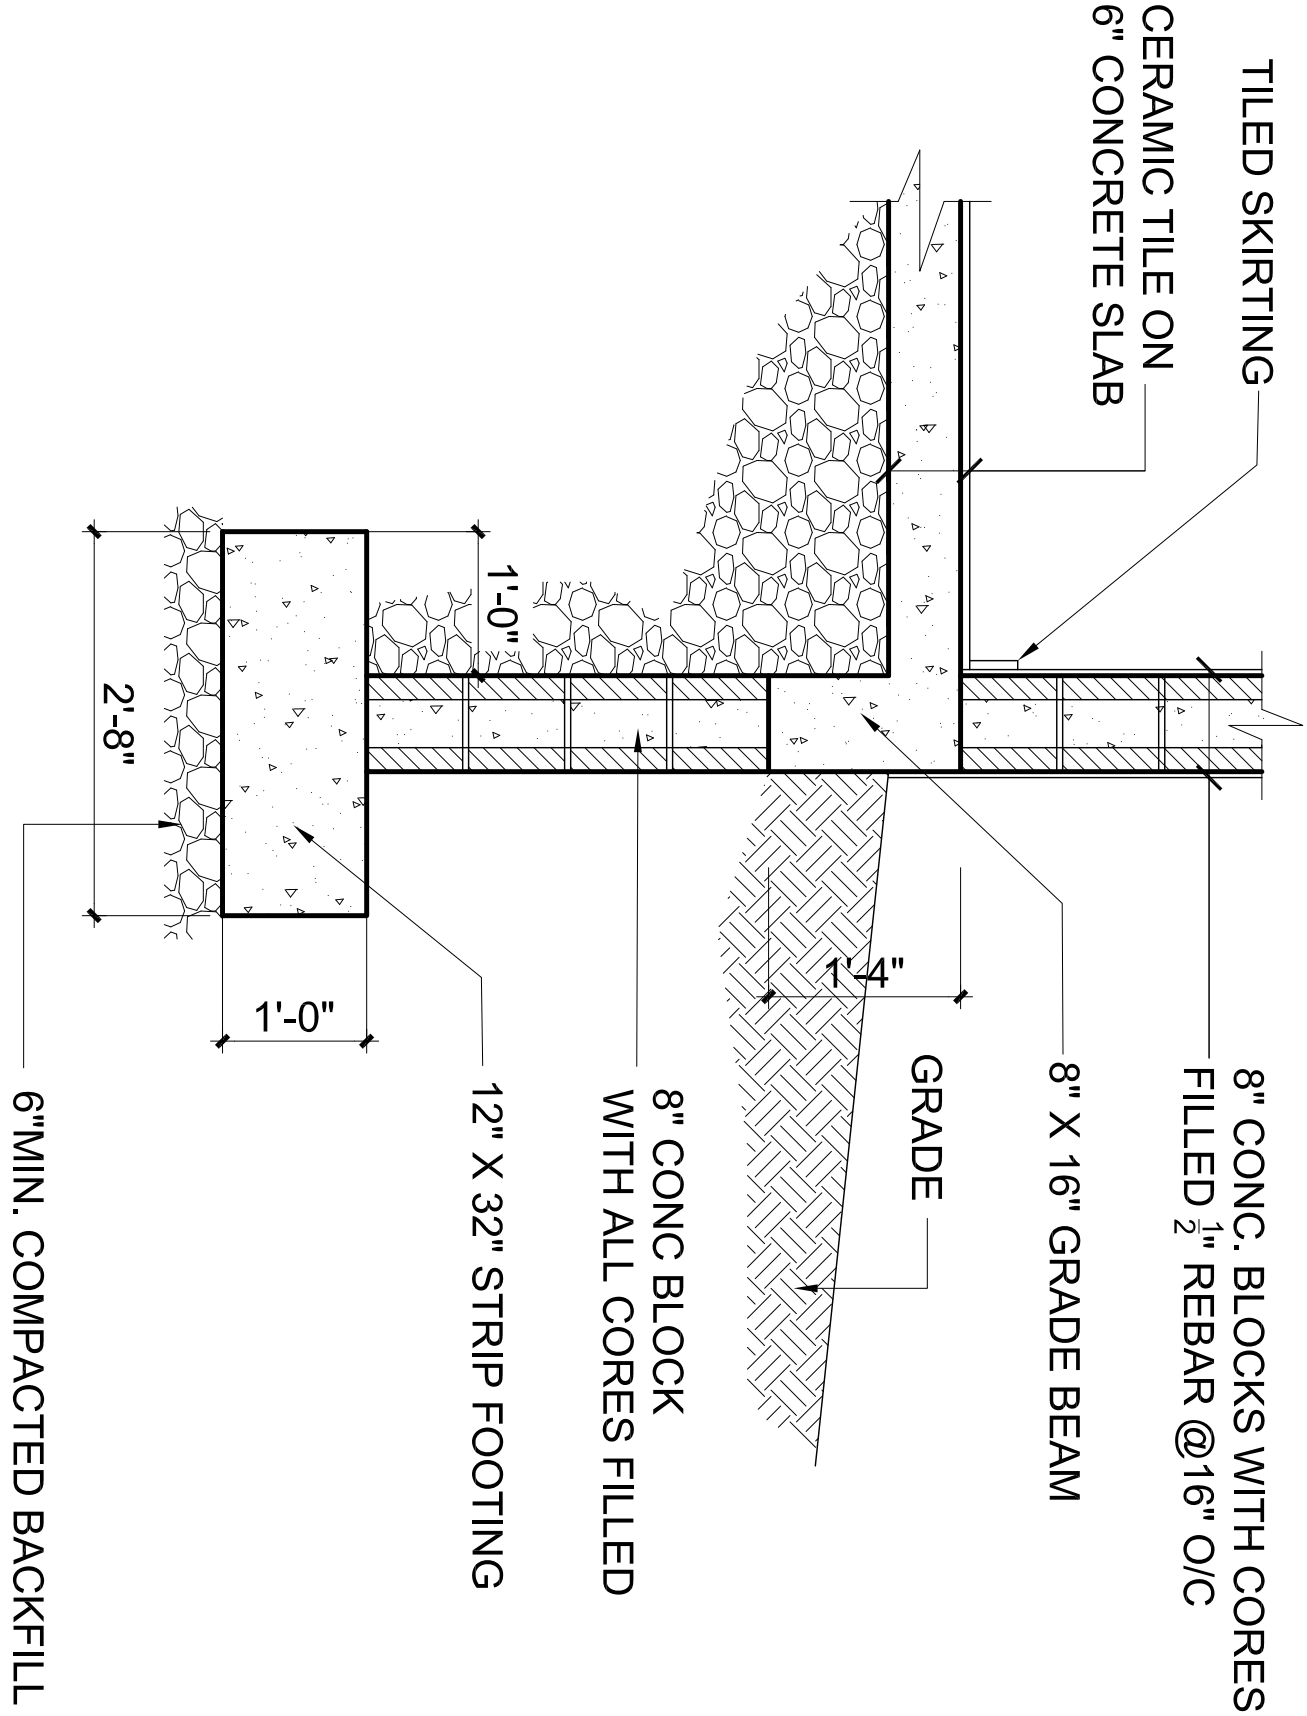


1 FOOTING DETAIL

A4-03 SCALE: 3/4" = 1'-0"

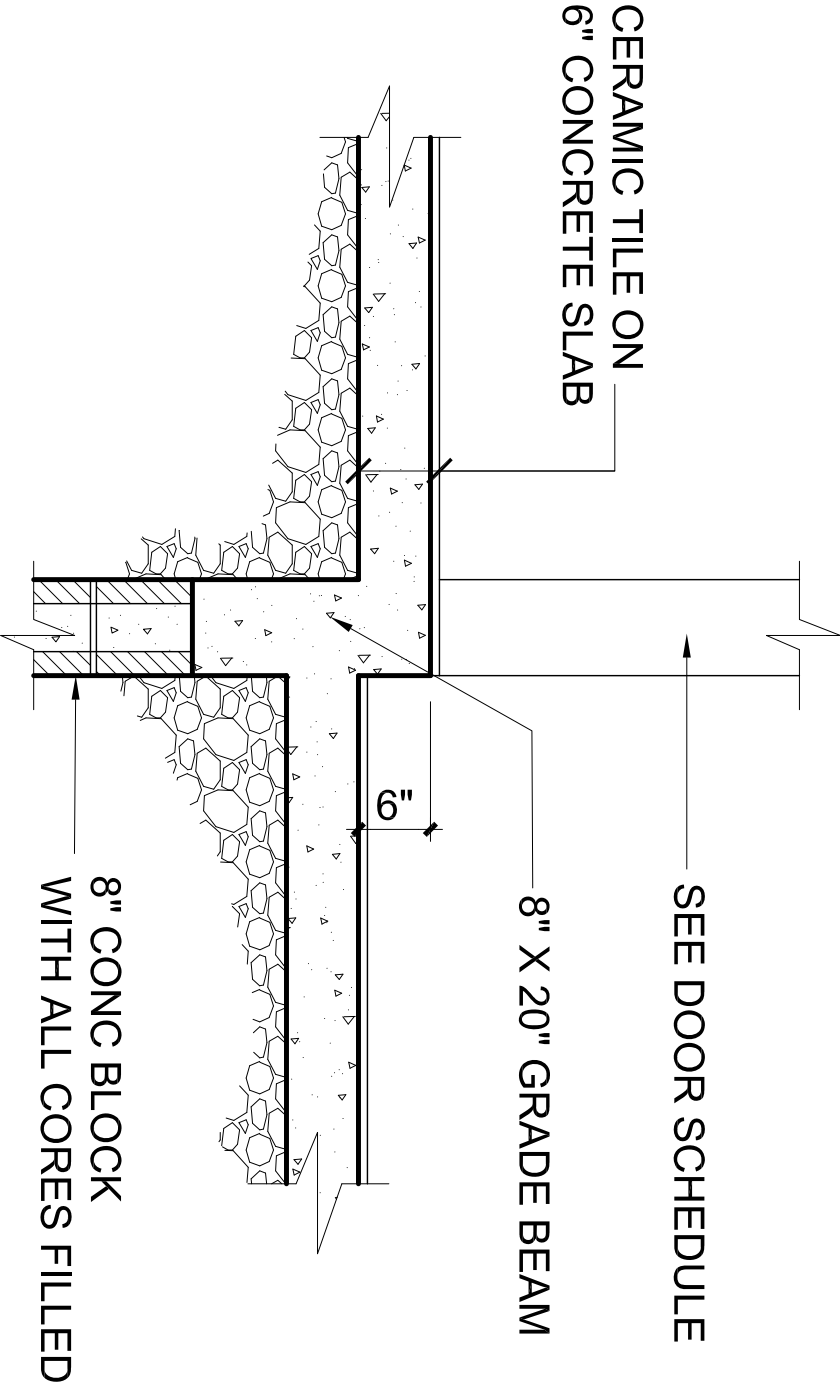

4 SLAB LEVEL DETAIL

A4-03 SCALE: 3/4" = 1'-0"

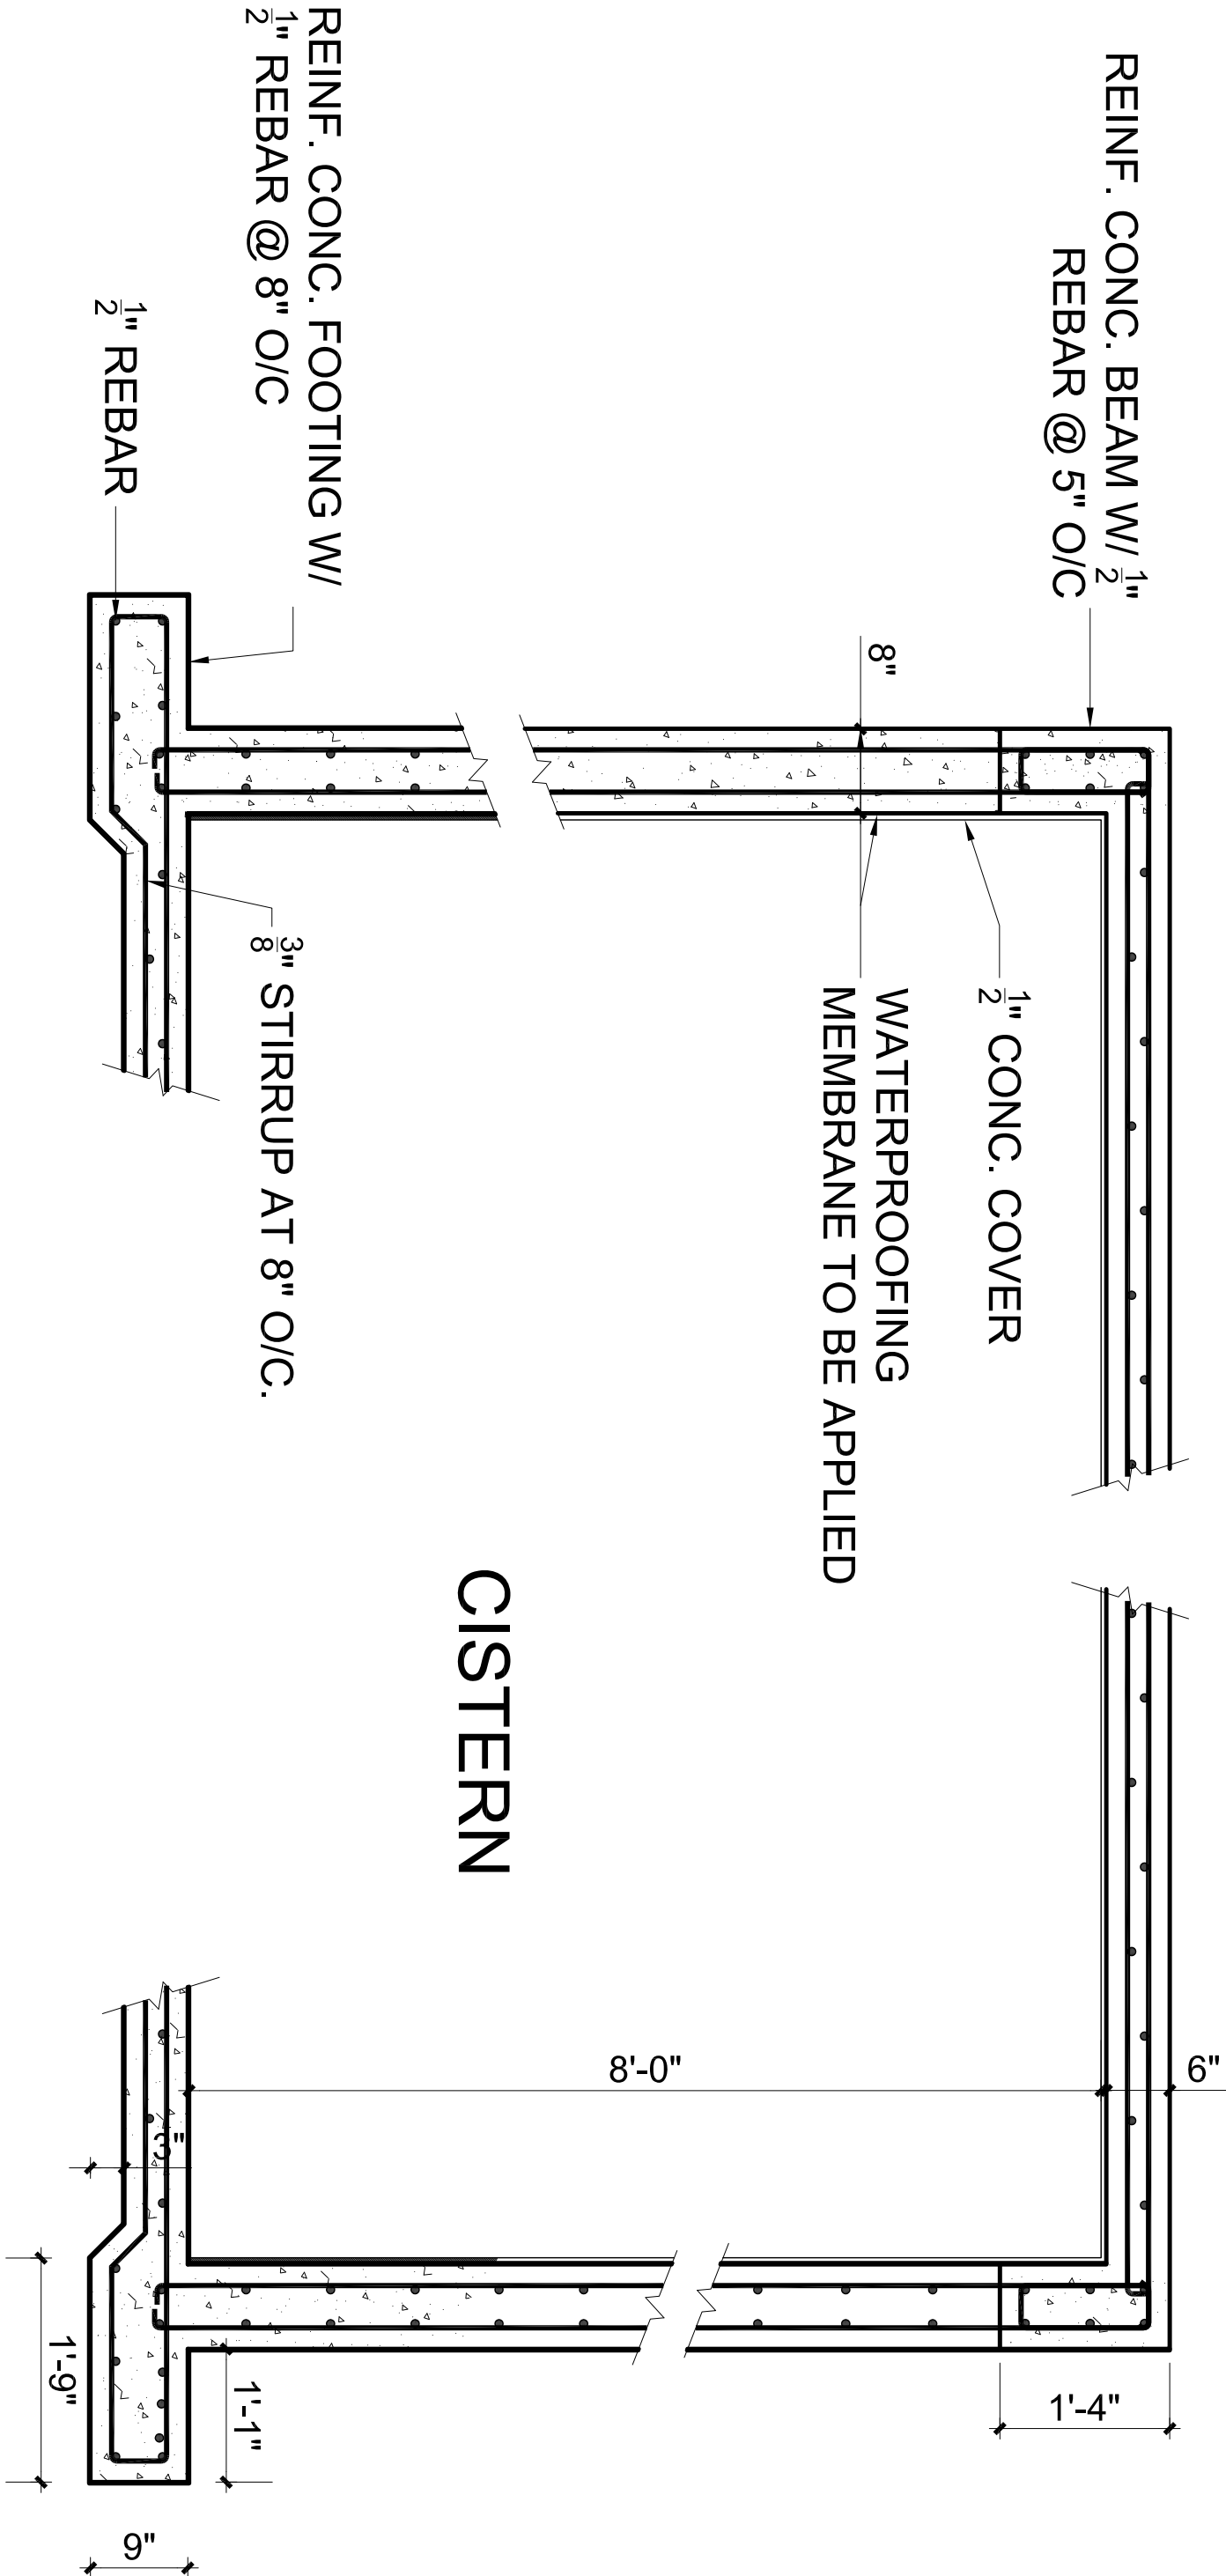

CISTERN

5 CISTERN DETAIL

A4-03 SCALE: 3/4" = 1'-0"